
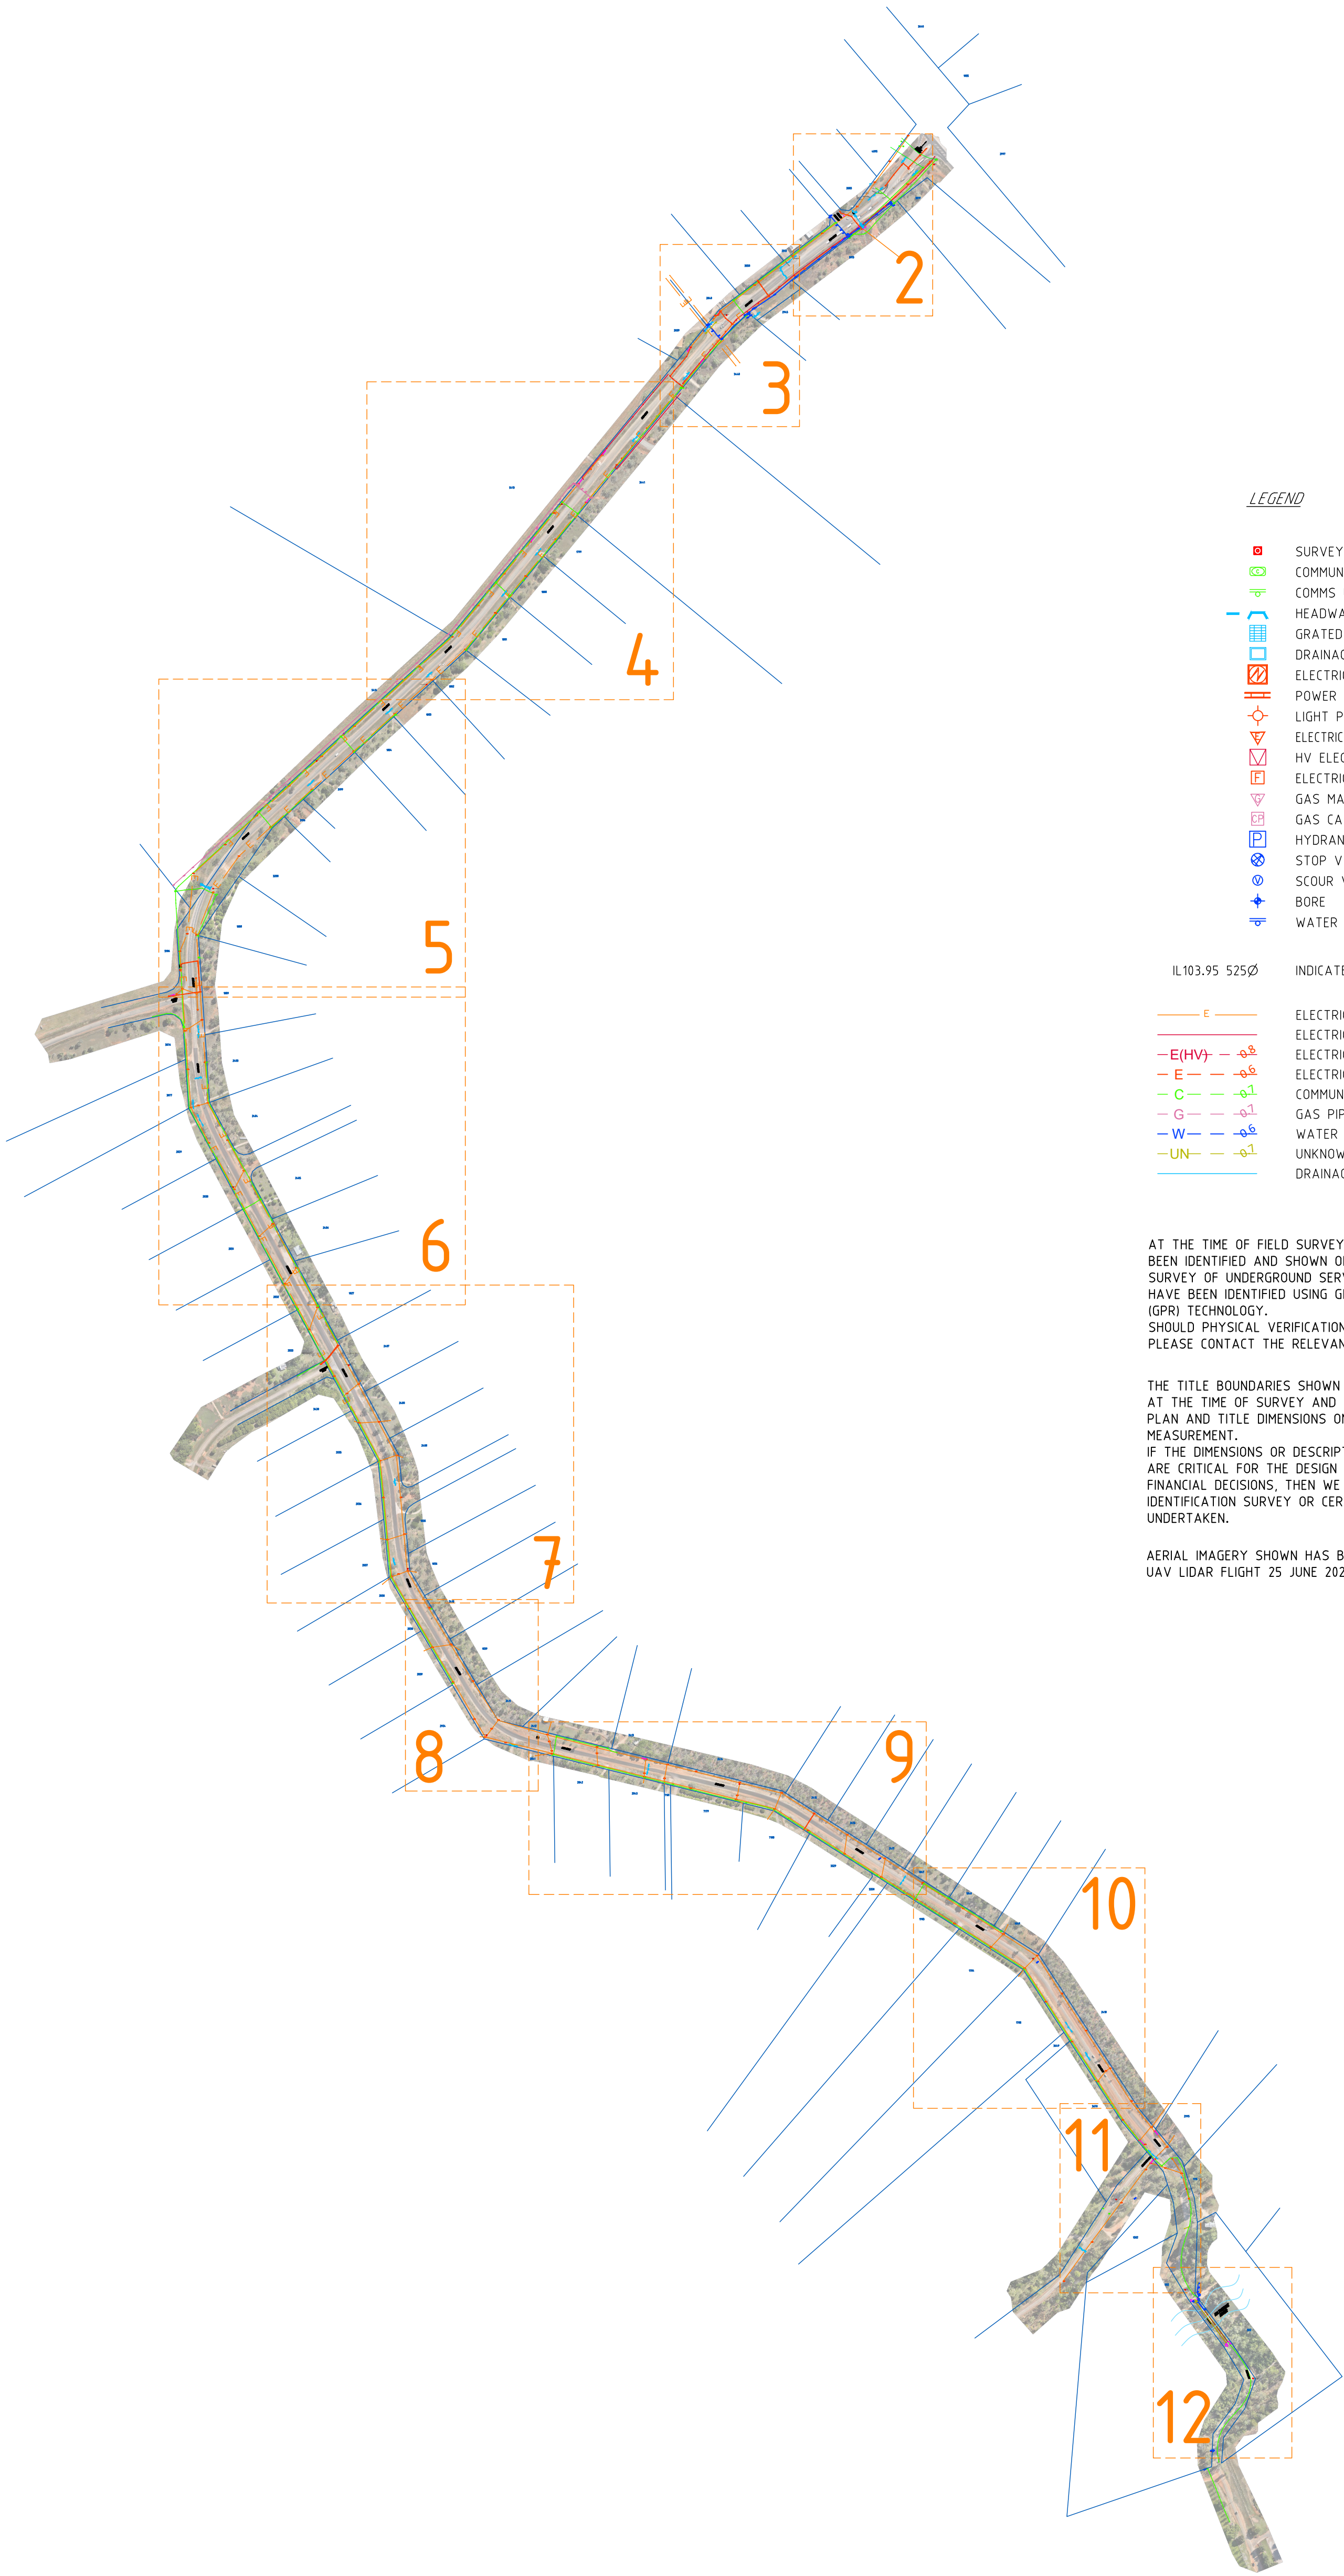


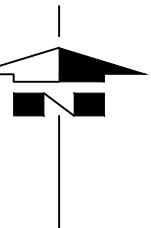

LEGEND

- SURVEY STATION
- COMMUNICATION PIT
- COMMS UG MARKER POST
- HEADWALLS
- GRATED DRAINAGE PIT
- DRAINAGE PIT
- ELECTRICAL CABLE BOX
- POWER POLE
- LIGHT POLE
- ELECTRICAL UG MARKER POST
- HV ELECTRICAL PIT
- ELECTRICAL FUSE BOARD
- GAS MARKER STONE
- GAS CATHOID PROTECTION
- HYDRANT ON GROUND
- STOP VALVE
- SCOUR VALVE
- BORE
- WATER MARKER POST

IL103.95 525Ø INDICATES INVERT LEVEL & PIPE DIAMETER

- ELECTRICAL WIRE OVERHEAD
- ELECTRICAL CABLE HV U/G (CLASS D)
- ELECTRICAL CABLE HV U/G (WITH DEPTH)
- ELECTRICAL CABLE LV U/G (WITH DEPTH)
- COMMUNICATION CABLE U/G (WITH DEPTH)
- GAS PIPE U/G (WITH DEPTH)
- WATER SERVICE B U/G (WITH DEPTH)
- UNKNOWN SERVICE U/G (WITH DEPTH)
- DRAINAGE PIPE U/G

AT THE TIME OF FIELD SURVEY, VISIBLE SERVICES HAVE BEEN IDENTIFIED AND SHOWN ON THIS PLAN. SURVEY OF UNDERGROUND SERVICE LOCATIONS AND DEPTHS HAVE BEEN IDENTIFIED USING GROUND PENETRATING RADAR (GPR) TECHNOLOGY. SHOULD PHYSICAL VERIFICATION OF SERVICES BE REQUIRED PLEASE CONTACT THE RELEVANT SERVICE AUTHORITY.

THE TITLE BOUNDARIES SHOWN HEREON WERE NOT MARKED AT THE TIME OF SURVEY AND HAVE BEEN DETERMINED BY PLAN AND TITLE DIMENSIONS ONLY AND NOT BY FIELD MEASUREMENT. IF THE DIMENSIONS OR DESCRIPTION OF THE SUBJECT LAND ARE CRITICAL FOR THE DESIGN OF NEW STRUCTURES OR FINANCIAL DECISIONS, THEN WE RECOMMEND THAT AN IDENTIFICATION SURVEY OR CERTIFIED SURVEY BE UNDERTAKEN.

AERIAL IMAGERY SHOWN HAS BEEN OBTAINED FROM FYFE UAV LIDAR FLIGHT 25 JUNE 2025.



SCALE 1: 7500

LEVEL DATUM :	AHD	DATE OF SURVEY :	JULY 2025
LEVEL AUTHORITY :	CRM S98189229	SURVEYOR:	JMO, HKG & JR
CO-ORD DATUM :	MGA94 (ZONE 53)		



T412, Building 4, Lvl 1
631 Stuart Highway
PO Box 1726
Berrimah NT 0828
Telephone 61 8 8944 7888



ISO 9001
CERTIFIED
QUALITY
MANAGEMENT

SURVEY PLAN REF :
TITLE REFS :


PLAN DETAILS

0	PREPARED FOR INFORMATION	LS	SS	11/07/25	
NO.	REVISION	STAFF	CHECK	DATE	

KATHERINE TOWN COUNCIL
UNDERGROUND SERVICE LOCATING
ZIMIN DRIVE SHARED PATHWAY SURVEY
ZIMIN DRIVE
COSSACK

INSTRUCTION :	74922-1
DATE	11/07/2025
SHEET	1 OF 12
REV.	0

ORIGINAL SIZE A1

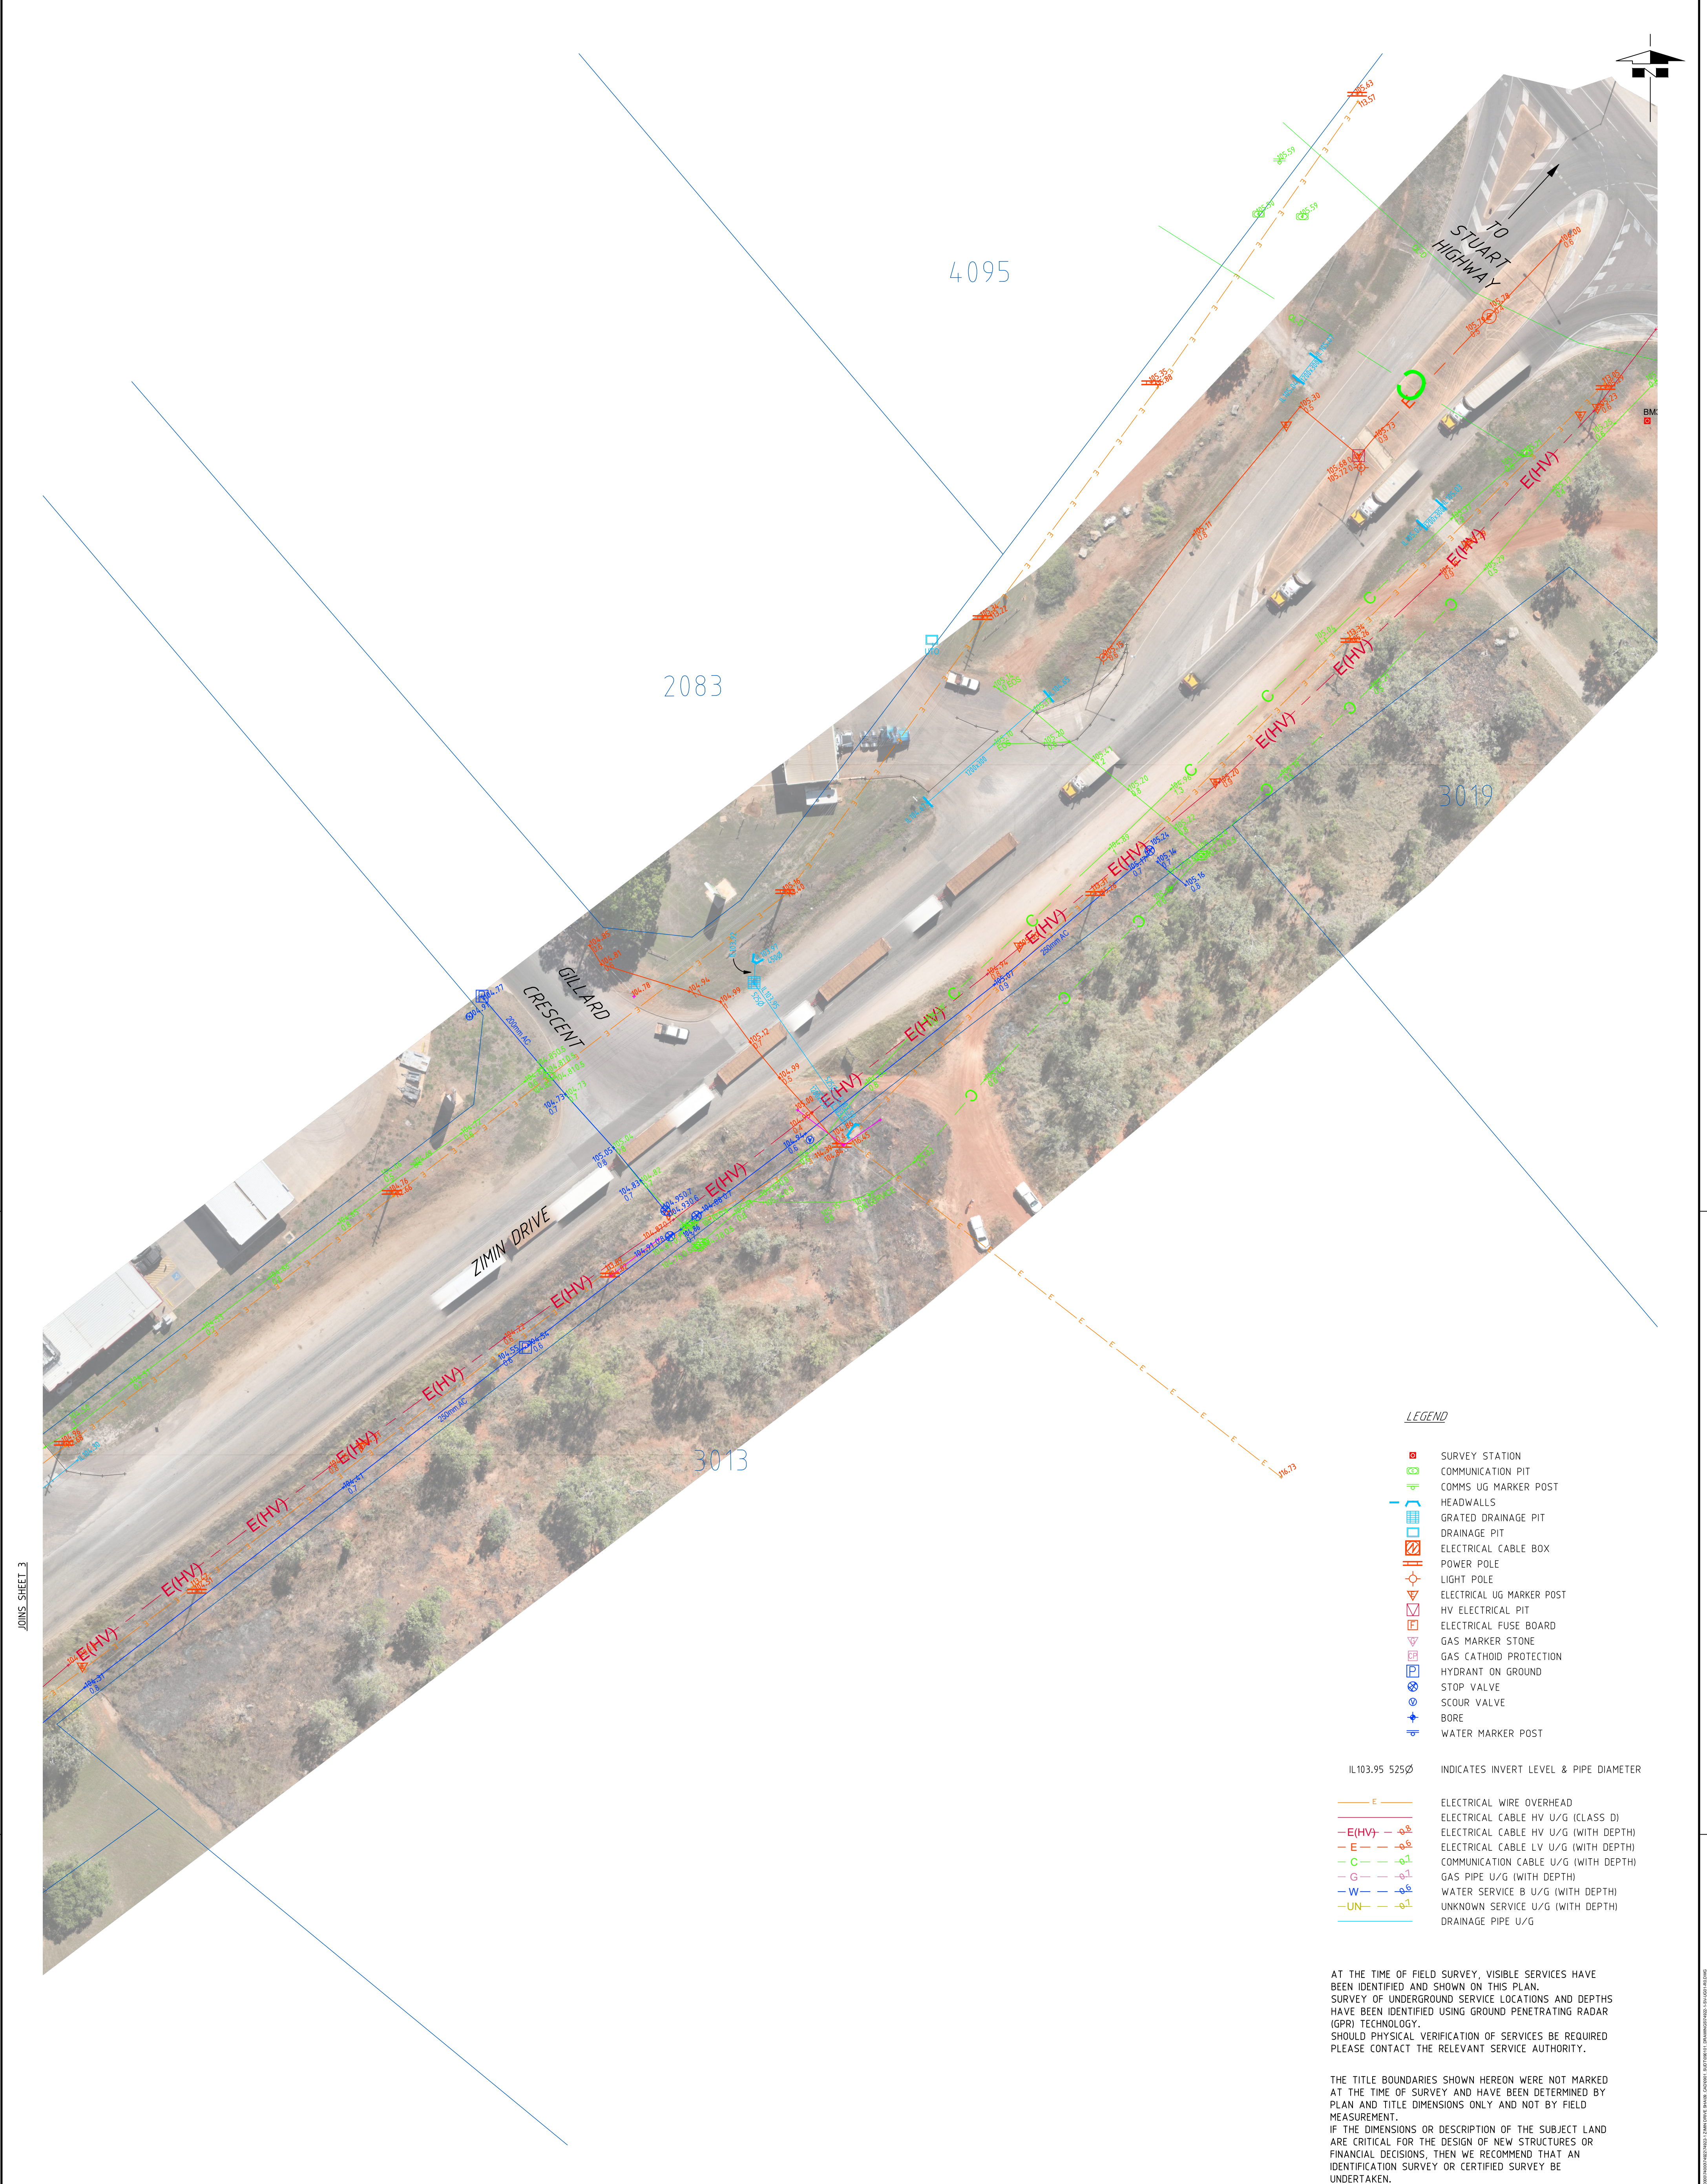

LEGEND

- SURVEY STATION
- COMMUNICATION PIT
- COMMS UG MARKER POST
- HEADWALLS
- GRADED DRAINAGE PIT
- DRAINAGE PIT
- ELECTRICAL CABLE BOX
- POWER POLE
- LIGHT POLE
- ELECTRICAL UG MARKER POST
- HV ELECTRICAL PIT
- ELECTRICAL FUSE BOARD
- GAS MARKER STONE
- GAS CATHOD PROTECTION
- HYDRANT ON GROUND
- STOP VALVE
- SCOUR VALVE
- BORE
- WATER MARKER POST

IL103.95 525Ø INDICATES INVERT LEVEL & PIPE DIAMETER

- ELECTRICAL WIRE OVERHEAD
- ELECTRICAL CABLE HV U/G (CLASS D)
- ELECTRICAL CABLE HV U/G (WITH DEPTH)
- ELECTRICAL CABLE LV U/G (WITH DEPTH)
- COMMUNICATION CABLE U/G (WITH DEPTH)
- GAS PIPE U/G (WITH DEPTH)
- WATER SERVICE B U/G (WITH DEPTH)
- UNKNOWN SERVICE U/G (WITH DEPTH)
- DRAINAGE PIPE U/G

AT THE TIME OF FIELD SURVEY, VISIBLE SERVICES HAVE BEEN IDENTIFIED AND SHOWN ON THIS PLAN. SURVEY OF UNDERGROUND SERVICE LOCATIONS AND DEPTHS HAVE BEEN IDENTIFIED USING GROUND PENETRATING RADAR (GPR) TECHNOLOGY. SHOULD PHYSICAL VERIFICATION OF SERVICES BE REQUIRED PLEASE CONTACT THE RELEVANT SERVICE AUTHORITY.

THE TITLE BOUNDARIES SHOWN HEREON WERE NOT MARKED AT THE TIME OF SURVEY AND HAVE BEEN DETERMINED BY PLAN AND TITLE DIMENSIONS ONLY AND NOT BY FIELD MEASUREMENT. IF THE DIMENSIONS OR DESCRIPTION OF THE SUBJECT LAND ARE CRITICAL FOR THE DESIGN OF NEW STRUCTURES OR FINANCIAL DECISIONS, THEN WE RECOMMEND THAT AN IDENTIFICATION SURVEY OR CERTIFIED SURVEY BE UNDERTAKEN.

AERIAL IMAGERY SHOWN HAS BEEN OBTAINED FROM FYFE UAV LIDAR FLIGHT 25 JUNE 2025.



SCALE 1: 500

LEVEL DATUM : AHD DATE OF SURVEY : JULY 2025
LEVEL AUTHORITY : CRM S98189229 SURVEYOR: JMO, HKG & JR
CO-ORD DATUM : MGA94 (ZONE 53)



T412, Building 4, Lvl 1
631 Stuart Highway
PO Box 1726
Berrimah NT 0828
Telephone 61 8 8944 7888



ISO 9001
CERTIFIED
QUALITY
MANAGEMENT

SURVEY PLAN REF :
TITLE REFS :


PLAN DETAILS

NO.	REVISION	STAFF	CHECK	DATE
0	PREPARED FOR INFORMATION	LS	SS	11/07/25

KATHERINE TOWN COUNCIL
UNDERGROUND SERVICE LOCATING
ZIMIN DRIVE SHARED PATHWAY SURVEY
ZIMIN DRIVE
COSSACK

INSTRUCTION : 74922-1
DATE 11/07/2025
SHEET 2 OF 12
REV. 0

DRAWING 74922-1-SV-UG01-r0

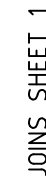

PLAN DETAILS



KATHERINE TOWN COUNCIL
UNDERGROUND SERVICE LOCATING
ZIMIN DRIVE SHARED PATHWAY SURVEY
ZIMIN DRIVE
COSSACK

INSTRUCTION :

	74922-1
--	---------

DATE
11/07/2025


SHEET

3 OF 12


REV.

FILE PATH: I:\PFE\7.COM\ALILOCAL\PROJ\ECT\GARD\WV\3007\N00374620\1002217\BIN\CRVE SWA00 CAD0001 SUDT000101 DRAWING\074420 - SW US2 - A3.DWG

ORIGINAL SIZE A1

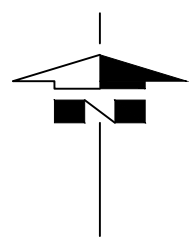

JOINS SHEET 3

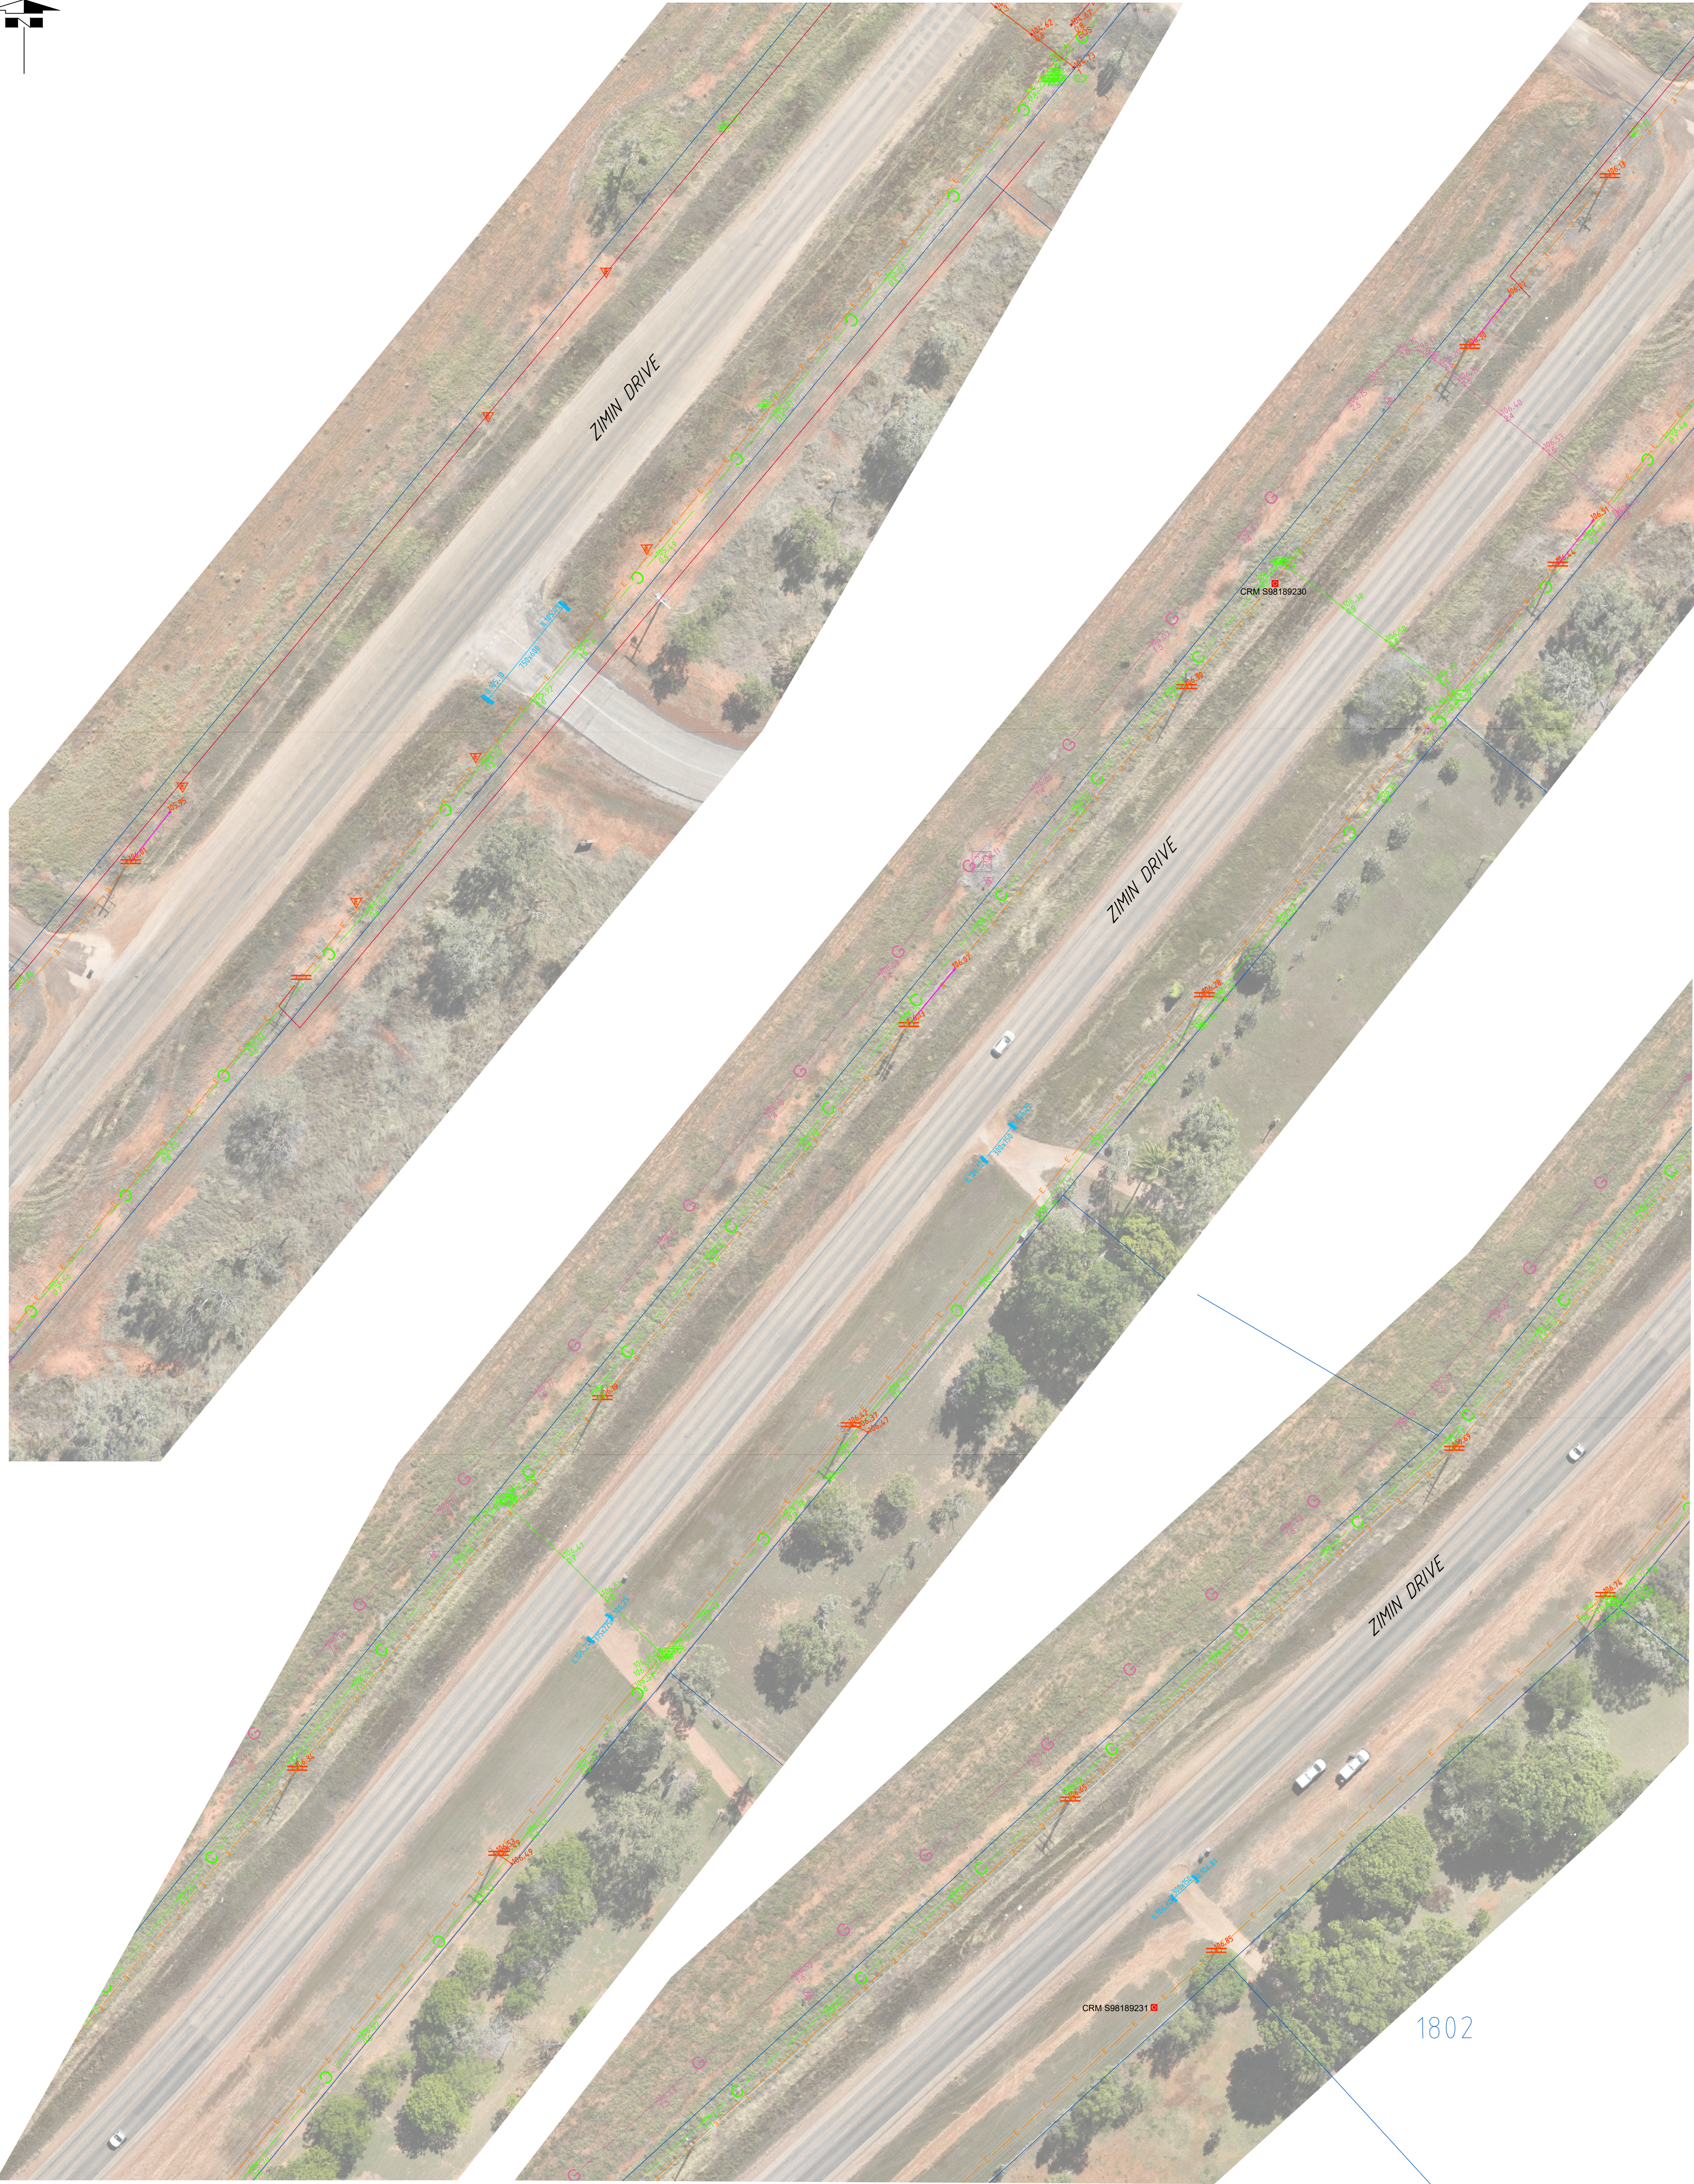

JOINS ABOVE RIGHT

JOINS SHEET 5



SCALE 1: 500

LEVEL DATUM : AHD DATE OF SURVEY : JULY 2025
LEVEL AUTHORITY : CRM S98189229 SURVEYOR: JMO, HKG & JR
CO-ORD DATUM : MGA94 (ZONE 53)



T412, Building 4, Lvl 1
631 Stuart Highway
PO Box 1726
Berrimah NT 0828
Telephone 61 8 8944 7888



ISO 9001
CERTIFIED
QUALITY
MANAGEMENT

SURVEY PLAN REF :
TITLE REFS :

PLAN DETAILS

0	PREPARED FOR INFORMATION	LS	SS	11/07/25	
NO.	REVISION	STAFF	CHECK	DATE	

KATHERINE TOWN COUNCIL
UNDERGROUND SERVICE LOCATING
ZIMIN DRIVE SHARED PATHWAY SURVEY
ZIMIN DRIVE
COSSACK

INSTRUCTION : 74922-1
DATE 11/07/2025
SHEET 4 OF 12
REV. 0

DRAWING 74922-1-SV-UG01-r0

FILE NAME: P:\74922-1\74922-1-SV-UG01-r0.dwg

ORIGINAL SIZE A1

JOINS ABOVE RIGHT

JOINS BELOW LEFT

JOINS BELOW LEFT

JOINS ABOVE RIGHT



SCALE 1: 500

LEVEL DATUM:	AHD	DATE OF SURVEY:	JULY 2025
--------------	-----	-----------------	-----------

LEVEL AUTHORITY : CRM S98189229	SURVEYOR:	JMO, HKG & JR
---------------------------------	-----------	---------------

CO-ORD DATUM : MGA94 (ZONE 53)



T412, Building 4, Lvl 1
631 Stuart Highway
PO Box 1726
Berrimah NT 0828
Telephone 61 8 8944 7888



**ISO 9001
CERTIFIED
QUALITY
MANAGEMENT**

REFERENCES

TITLE REFS :

PLAN DETAILS

0	PREPARED FOR INFORMATION	LS	SS	11/07/25
NO.	REVISION	STAFF	CHECK	DATE



KATHERINE TOWN COUNCIL
UNDERGROUND SERVICE LOCATING
ZIMIN DRIVE SHARED PATHWAY SURVEY
ZIMIN DRIVE
COSSACK

INSTRUCTION :
74922-1

11/07/2025

5 OF 12

REV. 0

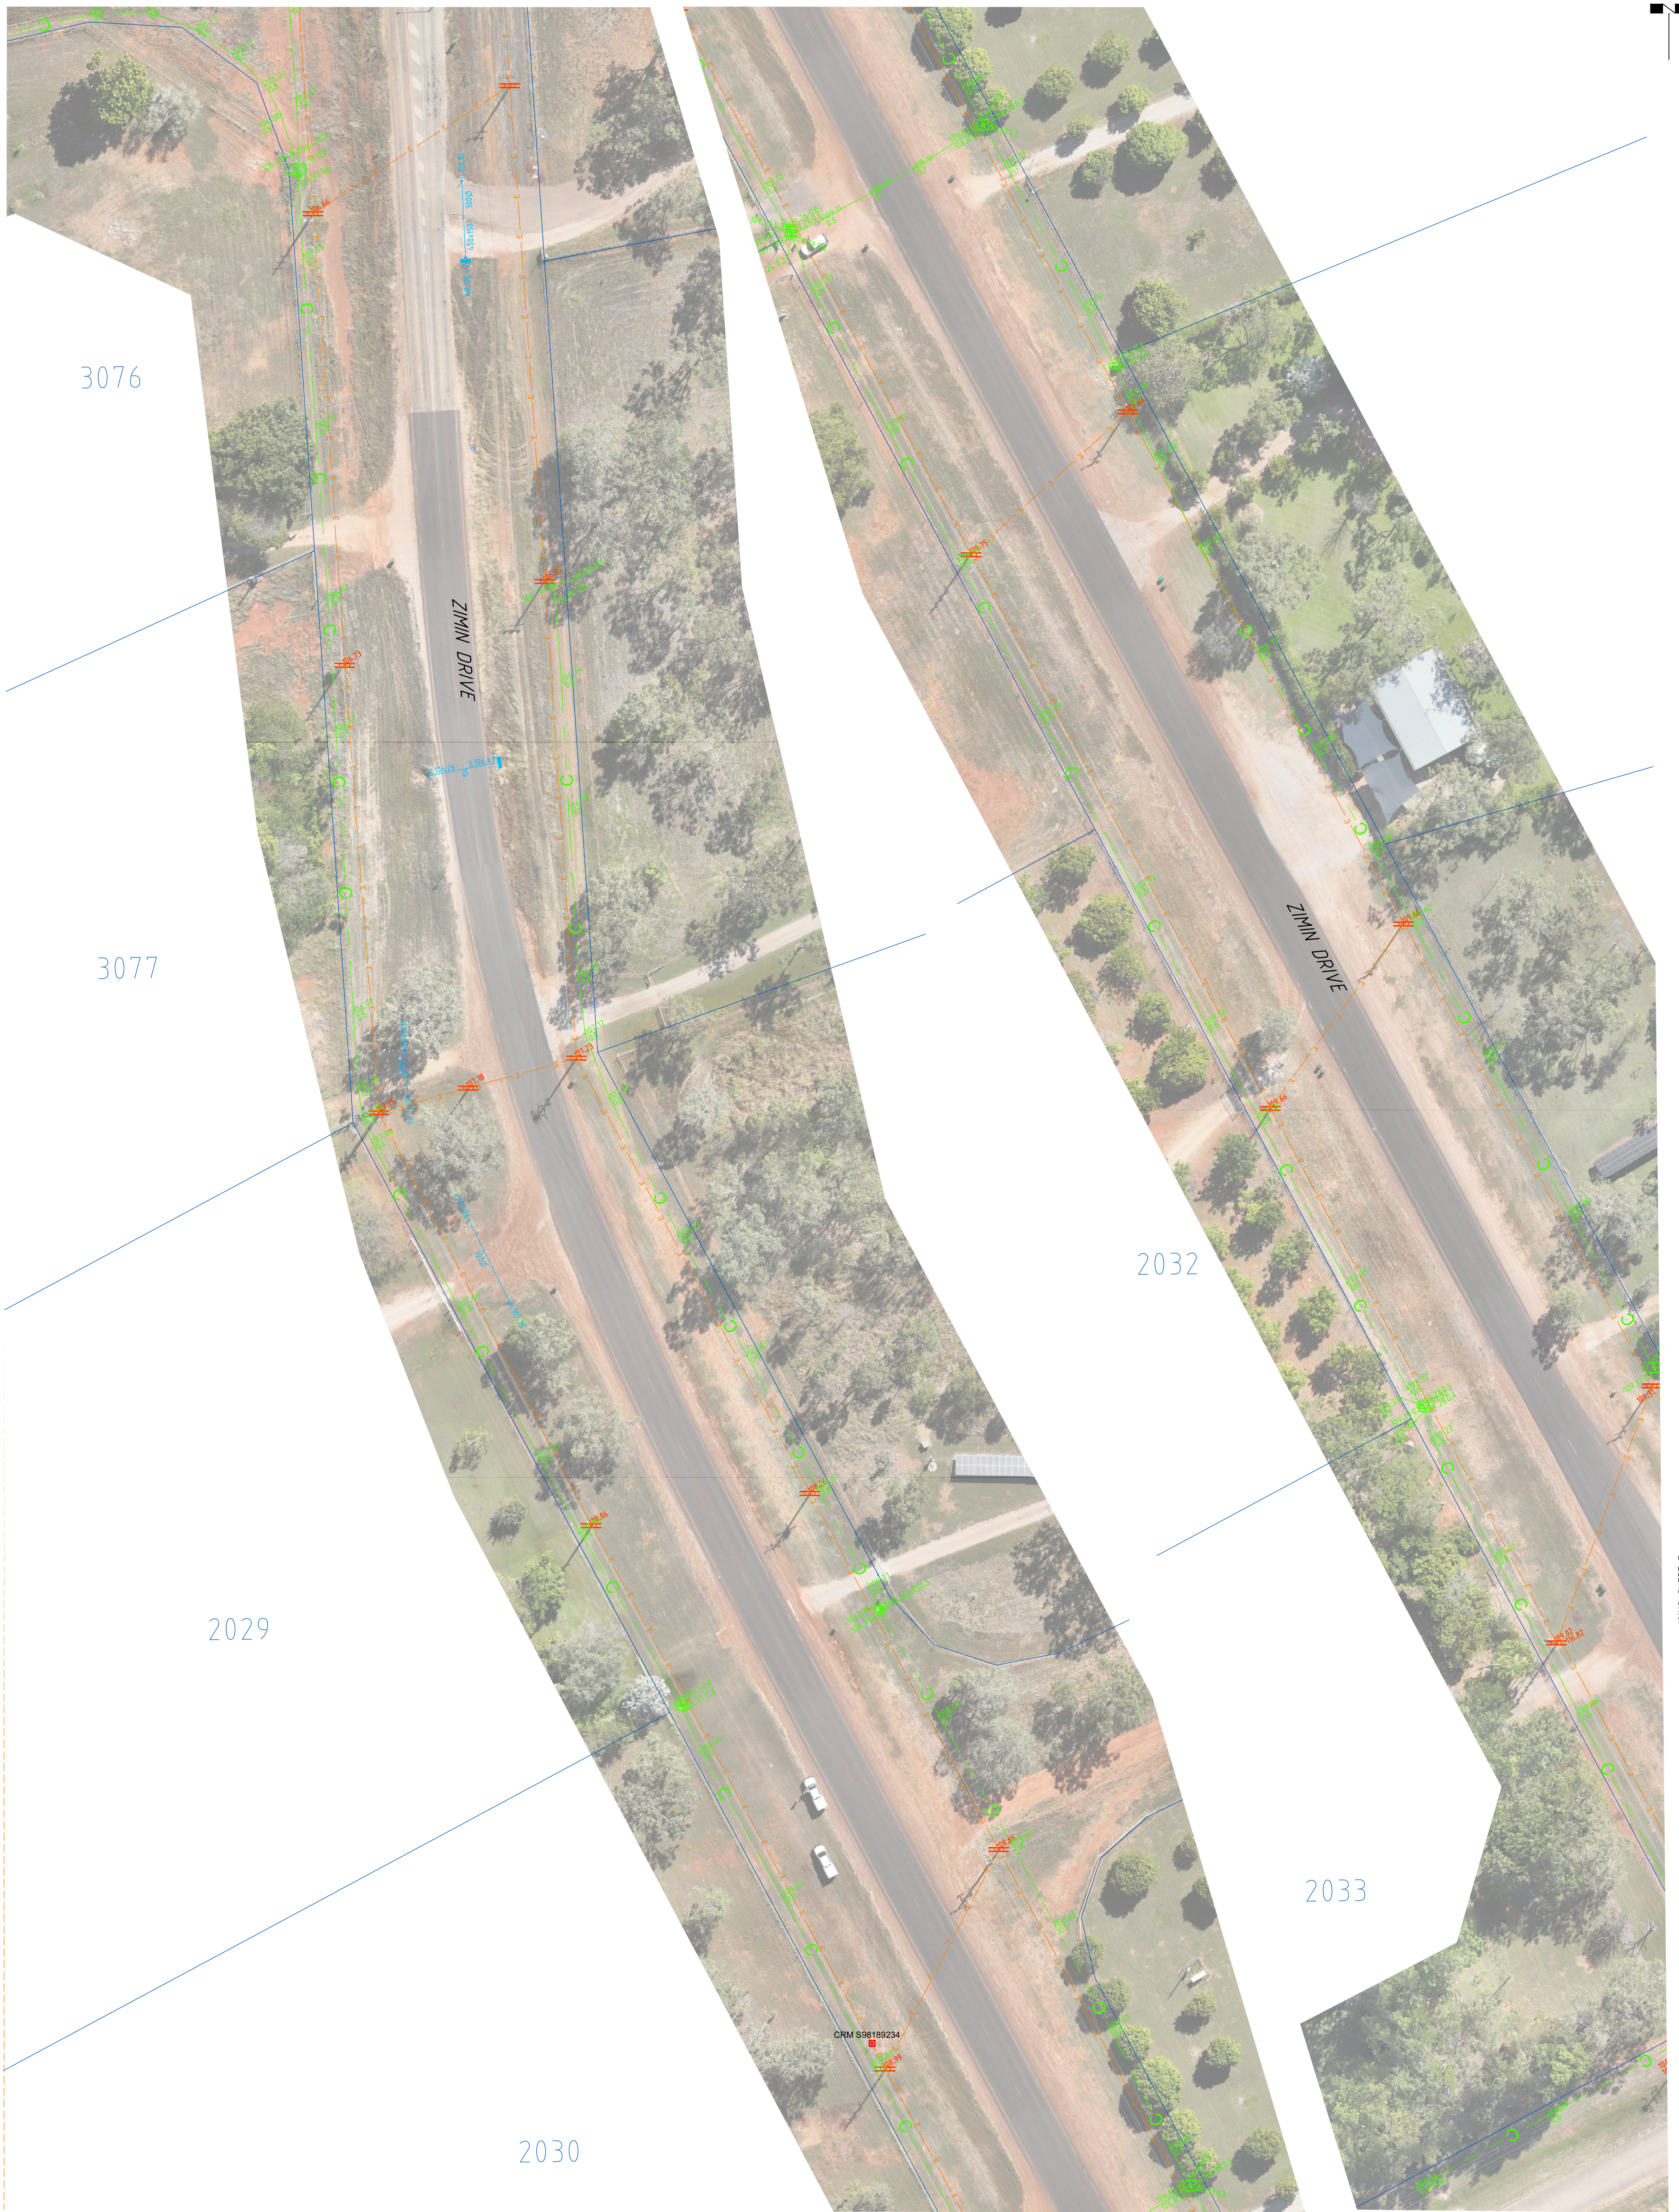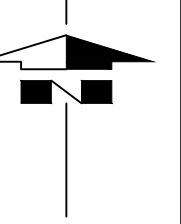JOINS ABOVE RIGHT

**ISO 9001
CERTIFIED
QUALITY
MANAGEMENT**



TITLE REFS :

PLAN DETAILS

0	PREPARED FOR INFORMATION	LS	SS	11/07/25		
NO.	REVISION	STAFF	CHECK	DATE		

2-1-SV-UG01-r0

ORIGINAL SIZE A1

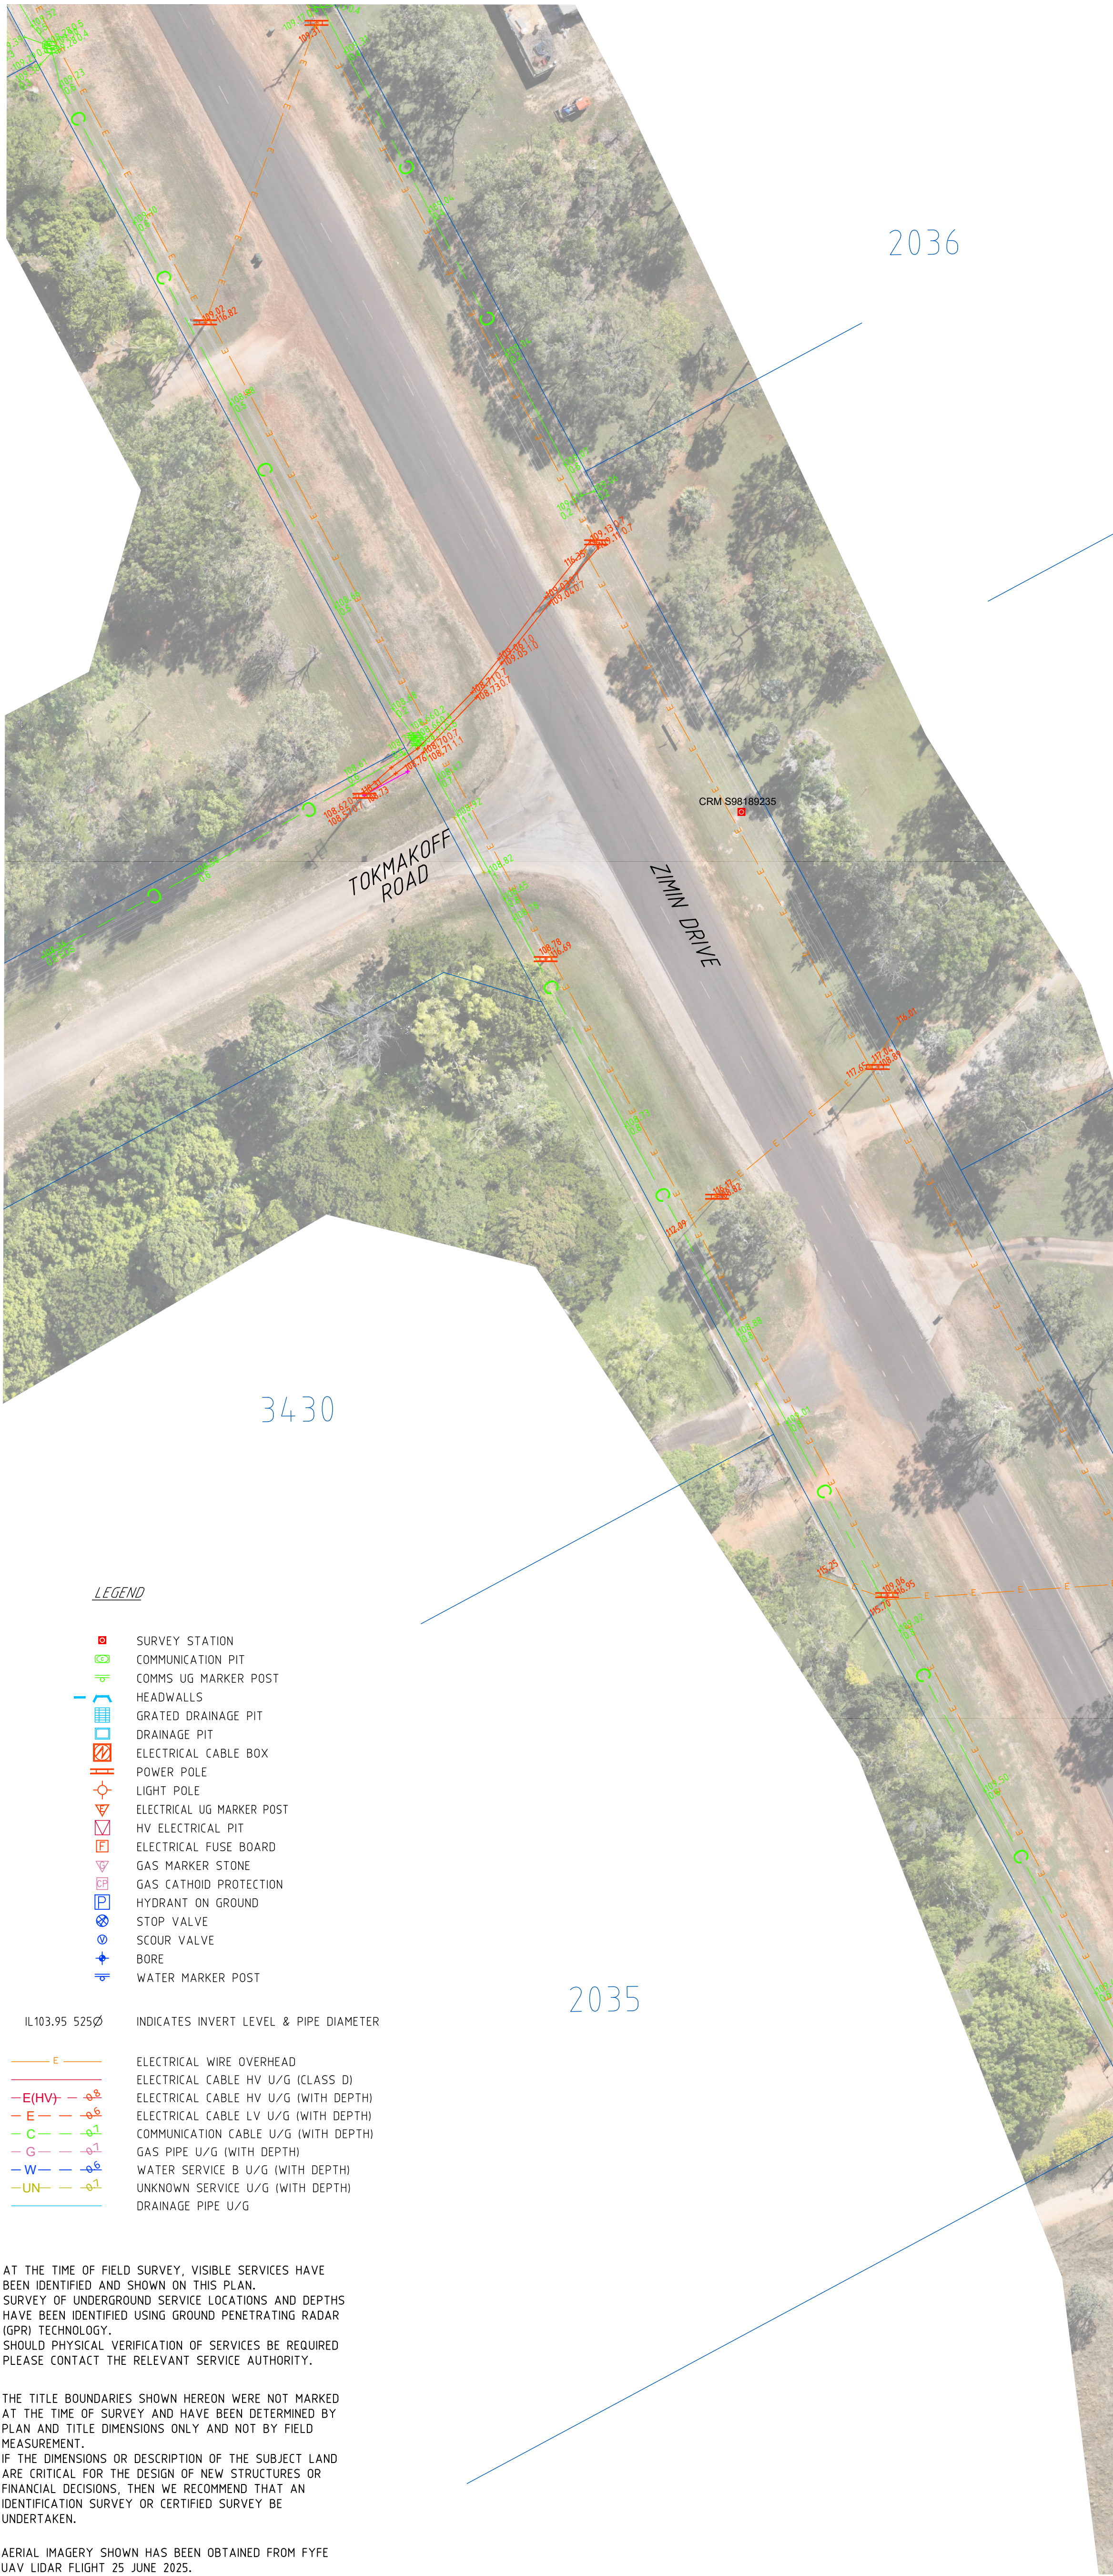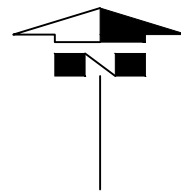

LEGEND

- SURVEY STATION
- COMMUNICATION PIT
- COMMS UG MARKER POST
- HEADWALLS
- GRATED DRAINAGE PIT
- DRAINAGE PIT
- ELECTRICAL CABLE BOX
- POWER POLE
- LIGHT POLE
- ELECTRICAL UG MARKER POST
- HV ELECTRICAL PIT
- ELECTRICAL FUSE BOARD
- GAS MARKER STONE
- GAS CATHOID PROTECTION
- HYDRANT ON GROUND
- STOP VALVE
- SCOUR VALVE
- BORE
- WATER MARKER POST

IL103.95 525Ø INDICATES INVERT LEVEL & PIPE DIAMETER

- ELECTRICAL WIRE OVERHEAD
- ELECTRICAL CABLE HV U/G (CLASS D)
- ELECTRICAL CABLE HV U/G (WITH DEPTH)
- ELECTRICAL CABLE LV U/G (WITH DEPTH)
- COMMUNICATION CABLE U/G (WITH DEPTH)
- GAS PIPE U/G (WITH DEPTH)
- WATER SERVICE B U/G (WITH DEPTH)
- UNKNOWN SERVICE U/G (WITH DEPTH)
- DRAINAGE PIPE U/G

AT THE TIME OF FIELD SURVEY, VISIBLE SERVICES HAVE BEEN IDENTIFIED AND SHOWN ON THIS PLAN. SURVEY OF UNDERGROUND SERVICE LOCATIONS AND DEPTHS HAVE BEEN IDENTIFIED USING GROUND PENETRATING RADAR (GPR) TECHNOLOGY. SHOULD PHYSICAL VERIFICATION OF SERVICES BE REQUIRED PLEASE CONTACT THE RELEVANT SERVICE AUTHORITY.

THE TITLE BOUNDARIES SHOWN HEREON WERE NOT MARKED AT THE TIME OF SURVEY AND HAVE BEEN DETERMINED BY PLAN AND TITLE DIMENSIONS ONLY AND NOT BY FIELD MEASUREMENT. IF THE DIMENSIONS OR DESCRIPTION OF THE SUBJECT LAND ARE CRITICAL FOR THE DESIGN OF NEW STRUCTURES OR FINANCIAL DECISIONS, THEN WE RECOMMEND THAT AN IDENTIFICATION SURVEY OR CERTIFIED SURVEY BE UNDERTAKEN.

AERIAL IMAGERY SHOWN HAS BEEN OBTAINED FROM FYFE UAV LIDAR FLIGHT 25 JUNE 2025.



SCALE 1: 500

LEVEL DATUM :	AHD	DATE OF SURVEY :	JULY 2025
LEVEL AUTHORITY :	CRM S98189229	SURVEYOR :	JMO, HKG & JR
CO-ORD DATUM :	MGA94 (ZONE 53)		



T412, Building 4, Lvl 1
631 Stuart Highway
PO Box 1726
Berrimah NT 0828
Telephone 61 8 8944 7888



ISO 9001
CERTIFIED
QUALITY
MANAGEMENT

SURVEY PLAN REF :
TITLE REFS :

PLAN DETAILS

0	PREPARED FOR INFORMATION	LS	SS	11/07/25					
NO.	REVISION	STAFF	CHECK	DATE					

KATHERINE TOWN COUNCIL
UNDERGROUND SERVICE LOCATING
ZIMIN DRIVE SHARED PATHWAY SURVEY
ZIMIN DRIVE
COSSACK

INSTRUCTION :	74922-1
DATE	11/07/2025
SHEET	7 OF 15
REV.	0



	SURVEY STATION
	COMMUNICATION PIT
	COMMS UG MARKER POST
	HEADWALLS
	GRADED DRAINAGE PIT
	DRAINAGE PIT
	ELECTRICAL CABLE BOX
	POWER POLE
	LIGHT POLE
	ELECTRICAL UG MARKER POST
	HV ELECTRICAL PIT
	ELECTRICAL FUSE BOARD
	GAS MARKER STONE
	GAS CATHODIC PROTECTION
	HYDRANT ON GROUND
	STOP VALVE
	SCOUR VALVE
	BORE
	WATER MARKER POST

—E—	ELECTRICAL WIRE OVERHEAD
—E(HV)—	ELECTRICAL CABLE HV U/G (CLASS D)
—E—	ELECTRICAL CABLE HV U/G (WITH DEPTH)
—E—	ELECTRICAL CABLE LV U/G (WITH DEPTH)
—C—	COMMUNICATION CABLE U/G (WITH DEPTH)
—G—	GAS PIPE U/G (WITH DEPTH)
—W—	WATER SERVICE B U/G (WITH DEPTH)
—UN—	UNKNOWN SERVICE U/G (WITH DEPTH)
—	DRAINAGE PIPE U/G

THE TITLE BOUNDARIES SHOWN HEREON WERE NOT MARKED AT THE TIME OF SURVEY AND HAVE BEEN DETERMINED BY PLAN AND TITLE DIMENSIONS ONLY AND NOT BY FIELD MEASUREMENT.

IF THE DIMENSIONS OR DESCRIPTION OF THE SUBJECT LAND ARE CRITICAL FOR THE DESIGN OF NEW STRUCTURES OR FINANCIAL DECISIONS, THEN WE RECOMMEND THAT AN IDENTIFICATION SURVEY OR CERTIFIED SURVEY BE UNDERTAKEN.

0 5 10 20 30 40 50

SCALE 1: 500

LEVEL DATUM :	AHD	DATE OF SURVEY :	JULY 2025
LEVEL AUTHORITY :	CRM S98189229	SURVEYOR:	JMO, HKG & JR
CO-ORD DATUM :	MGA94 (ZONE 53)		




SURVEY PLAN REF :
TITLE REFS :

0	PREPARED FOR INFORMATION	LS	SS	11/07/25
NO.	REVISION	STAFF	CHECK	DATE

KATHERINE TOWN COUNCIL
UNDERGROUND SERVICE LOCATING
ZIMIN DRIVE SHARED PATHWAY SURVEY
ZIMIN DRIVE
COSSACK

INSTRUCTION :	74922-1
DATE	11/07/2025
SHEET	8 OF 12
REV.	0

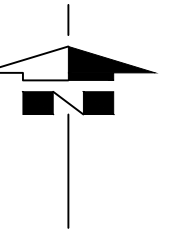

JOINS SHEET 2



JOINS LEFT ABOVE

JOINS RIGHT BELOW

AT THE TIME OF FIELD SURVEY, VISIBLE SERVICES HAVE BEEN IDENTIFIED AND SHOWN ON THIS PLAN. SURVEY OF UNDERGROUND SERVICE LOCATIONS AND DEPTHS HAVE BEEN IDENTIFIED USING GROUND PENETRATING RADAR (GPR) TECHNOLOGY. SHOULD PHYSICAL VERIFICATION OF SERVICES BE REQUIRED PLEASE CONTACT THE RELEVANT SERVICE AUTHORITY.

THE TITLE BOUNDARIES SHOWN HEREON WERE NOT MARKED AT THE TIME OF SURVEY AND HAVE BEEN DETERMINED BY PLAN AND TITLE DIMENSIONS ONLY AND NOT BY FIELD MEASUREMENT. IF THE DIMENSIONS OR DESCRIPTION OF THE SUBJECT LAND ARE CRITICAL FOR THE DESIGN OF NEW STRUCTURES OR FINANCIAL DECISIONS, THEN WE RECOMMEND THAT AN IDENTIFICATION SURVEY OR CERTIFIED SURVEY BE UNDERTAKEN.

AERIAL IMAGERY SHOWN HAS BEEN OBTAINED FROM FYFE UAV LIDAR FLIGHT 25 JUNE 2025.



SCALE 1: 500

LEVEL DATUM : AHD DATE OF SURVEY : JULY 2025
LEVEL AUTHORITY : CRM S98189229 SURVEYOR: JMO, HKG & JR
CO-ORD DATUM : MGA94 (ZONE 53)



T412, Building 4, Lvl 1
631 Stuart Highway
PO Box 1726
Berrimah NT 0828
Telephone 61 8 8944 7888



ISO 9001
CERTIFIED
QUALITY
MANAGEMENT

SURVEY PLAN REF :
TITLE REFS :

PLAN DETAILS

0	PREPARED FOR INFORMATION	LS	SS	11/07/25	
NO.	REVISION	STAFF	CHECK	DATE	


KATHERINE TOWN COUNCIL
UNDERGROUND SERVICE LOCATING
ZIMIN DRIVE SHARED PATHWAY SURVEY
ZIMIN DRIVE
COSSACK

INSTRUCTION :	74922-1
DATE	11/07/2025
SHEET	10 OF 12
REV.	0

DRAWING 74922-1-SV-UG01-r0

FILE NAME: PROJECT\DATA\GIS\GPR\GPR_RESULTS\74922-1-SV-UG01-r0.dwg

ORIGINAL SIZE A1

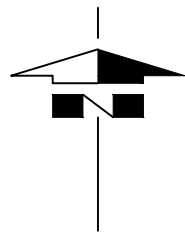

LEGEND

- SURVEY STATION
- COMMUNICATION PIT
- COMMS UG MARKER POST
- HEADWALLS
- GRATED DRAINAGE PIT
- DRAINAGE PIT
- ELECTRICAL CABLE BOX
- POWER POLE
- LIGHT POLE
- ELECTRICAL UG MARKER POST
- HV ELECTRICAL PIT
- ELECTRICAL FUSE BOARD
- GAS MARKER STONE
- GAS CATHOD PROTECTION
- HYDRANT ON GROUND
- STOP VALVE
- SCOUR VALVE
- BORE
- WATER MARKER POST


IL103.95 525Ø INDICATES INVERT LEVEL & PIPE DIAMETER

- ELECTRICAL WIRE OVERHEAD
- ELECTRICAL CABLE HV U/G (CLASS D)
- ELECTRICAL CABLE HV U/G (WITH DEPTH)
- ELECTRICAL CABLE LV U/G (WITH DEPTH)
- COMMUNICATION CABLE U/G (WITH DEPTH)
- GAS PIPE U/G (WITH DEPTH)
- WATER SERVICE B U/G (WITH DEPTH)
- UNKNOWN SERVICE U/G (WITH DEPTH)
- DRAINAGE PIPE U/G

AT THE TIME OF FIELD SURVEY, VISIBLE SERVICES HAVE BEEN IDENTIFIED AND SHOWN ON THIS PLAN. SURVEY OF UNDERGROUND SERVICE LOCATIONS AND DEPTHS HAVE BEEN IDENTIFIED USING GROUND PENETRATING RADAR (GPR) TECHNOLOGY. SHOULD PHYSICAL VERIFICATION OF SERVICES BE REQUIRED PLEASE CONTACT THE RELEVANT SERVICE AUTHORITY.

THE TITLE BOUNDARIES SHOWN HEREON WERE NOT MARKED AT THE TIME OF SURVEY AND HAVE BEEN DETERMINED BY PLAN AND TITLE DIMENSIONS ONLY AND NOT BY FIELD MEASUREMENT. IF THE DIMENSIONS OR DESCRIPTION OF THE SUBJECT LAND ARE CRITICAL FOR THE DESIGN OF NEW STRUCTURES OR FINANCIAL DECISIONS, THEN WE RECOMMEND THAT AN IDENTIFICATION SURVEY OR CERTIFIED SURVEY BE UNDERTAKEN.

AERIAL IMAGERY SHOWN HAS BEEN OBTAINED FROM FYFE UAV LIDAR FLIGHT 25 JUNE 2025.

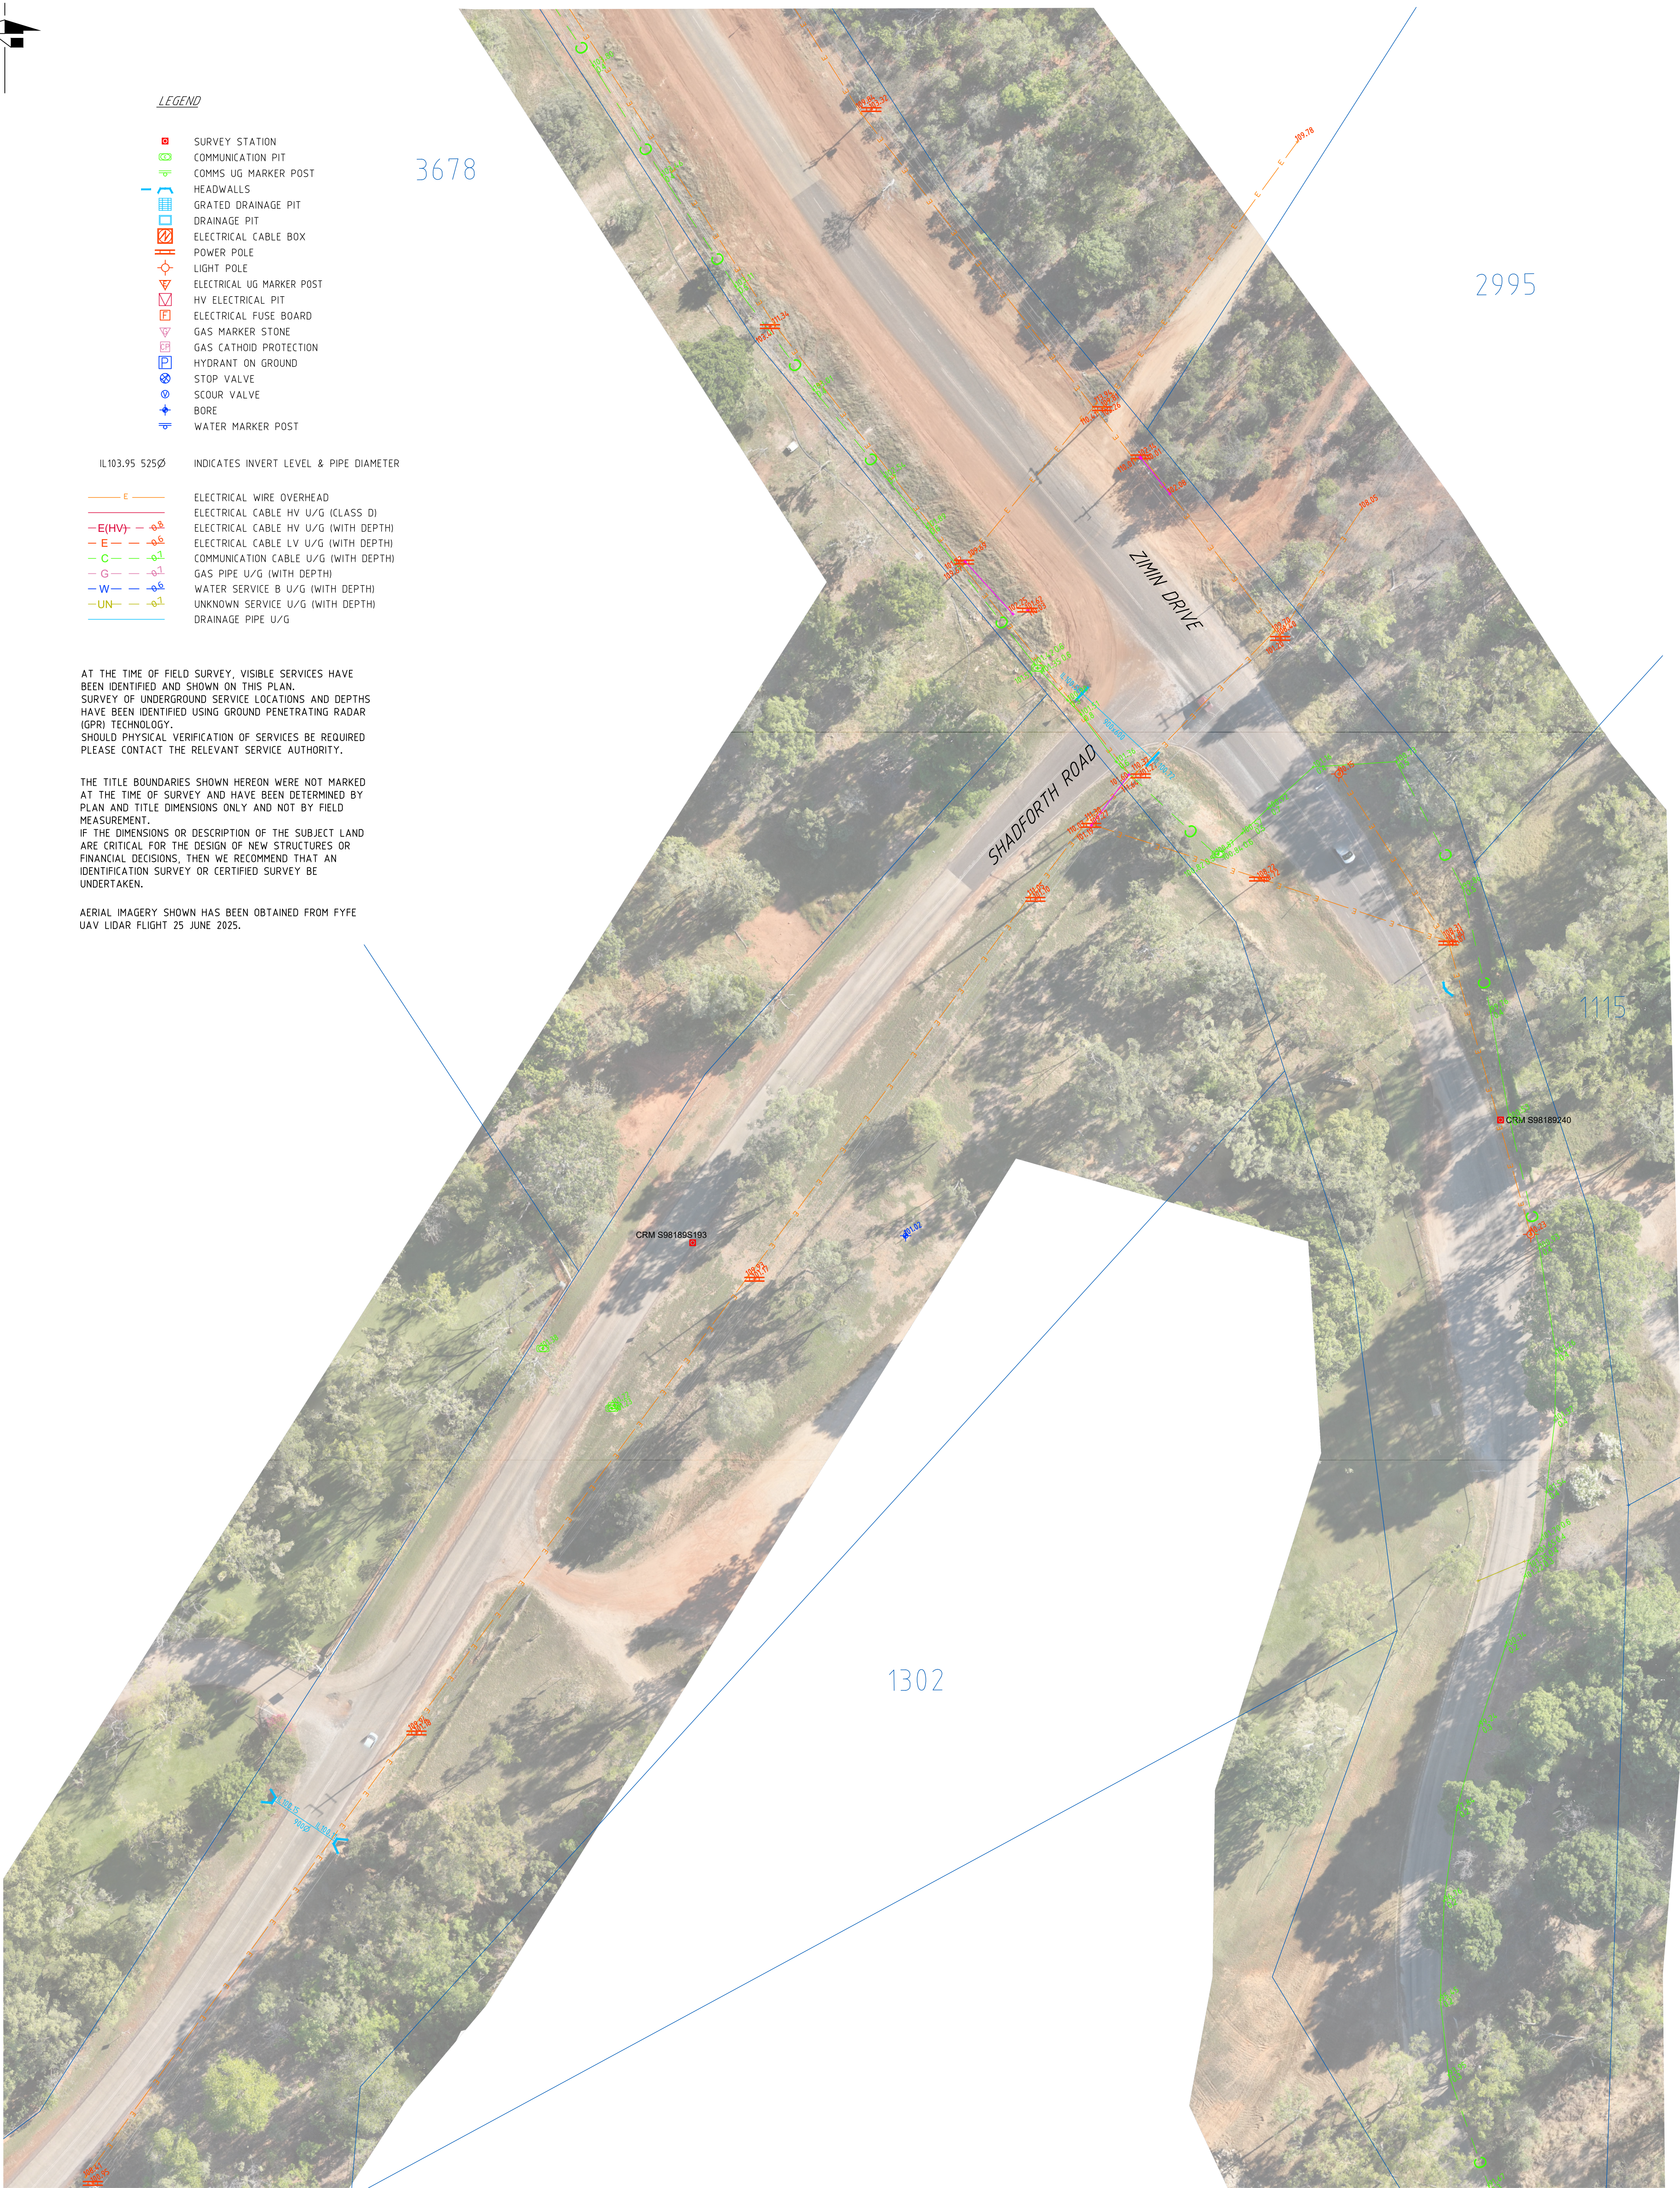

JOINS SHEET 12



SCALE 1: 500

LEVEL DATUM : AHD DATE OF SURVEY : JULY 2025
LEVEL AUTHORITY : CRM S98189229 SURVEYOR: JMO, HKG & JR
CO-ORD DATUM : MGA94 (ZONE 53)



T412, Building 4, Lvl 1
631 Stuart Highway
PO Box 1726
Berrimah NT 0828
Telephone 61 8 8944 7888



ISO 9001
CERTIFIED
QUALITY
MANAGEMENT

SURVEY PLAN REF :
TITLE REFS :


PLAN DETAILS

NO.	REVISION	STAFF	CHECK	DATE
0	PREPARED FOR INFORMATION	LS	SS	11/07/25

KATHERINE TOWN COUNCIL
UNDERGROUND SERVICE LOCATING
ZIMIN DRIVE SHARED PATHWAY SURVEY
ZIMIN DRIVE
COSSACK

INSTRUCTION : 74922-1
DATE 11/07/2025
SHEET 11 OF 12
REV. 0

DRAWING 74922-1-SV-UG01-r0

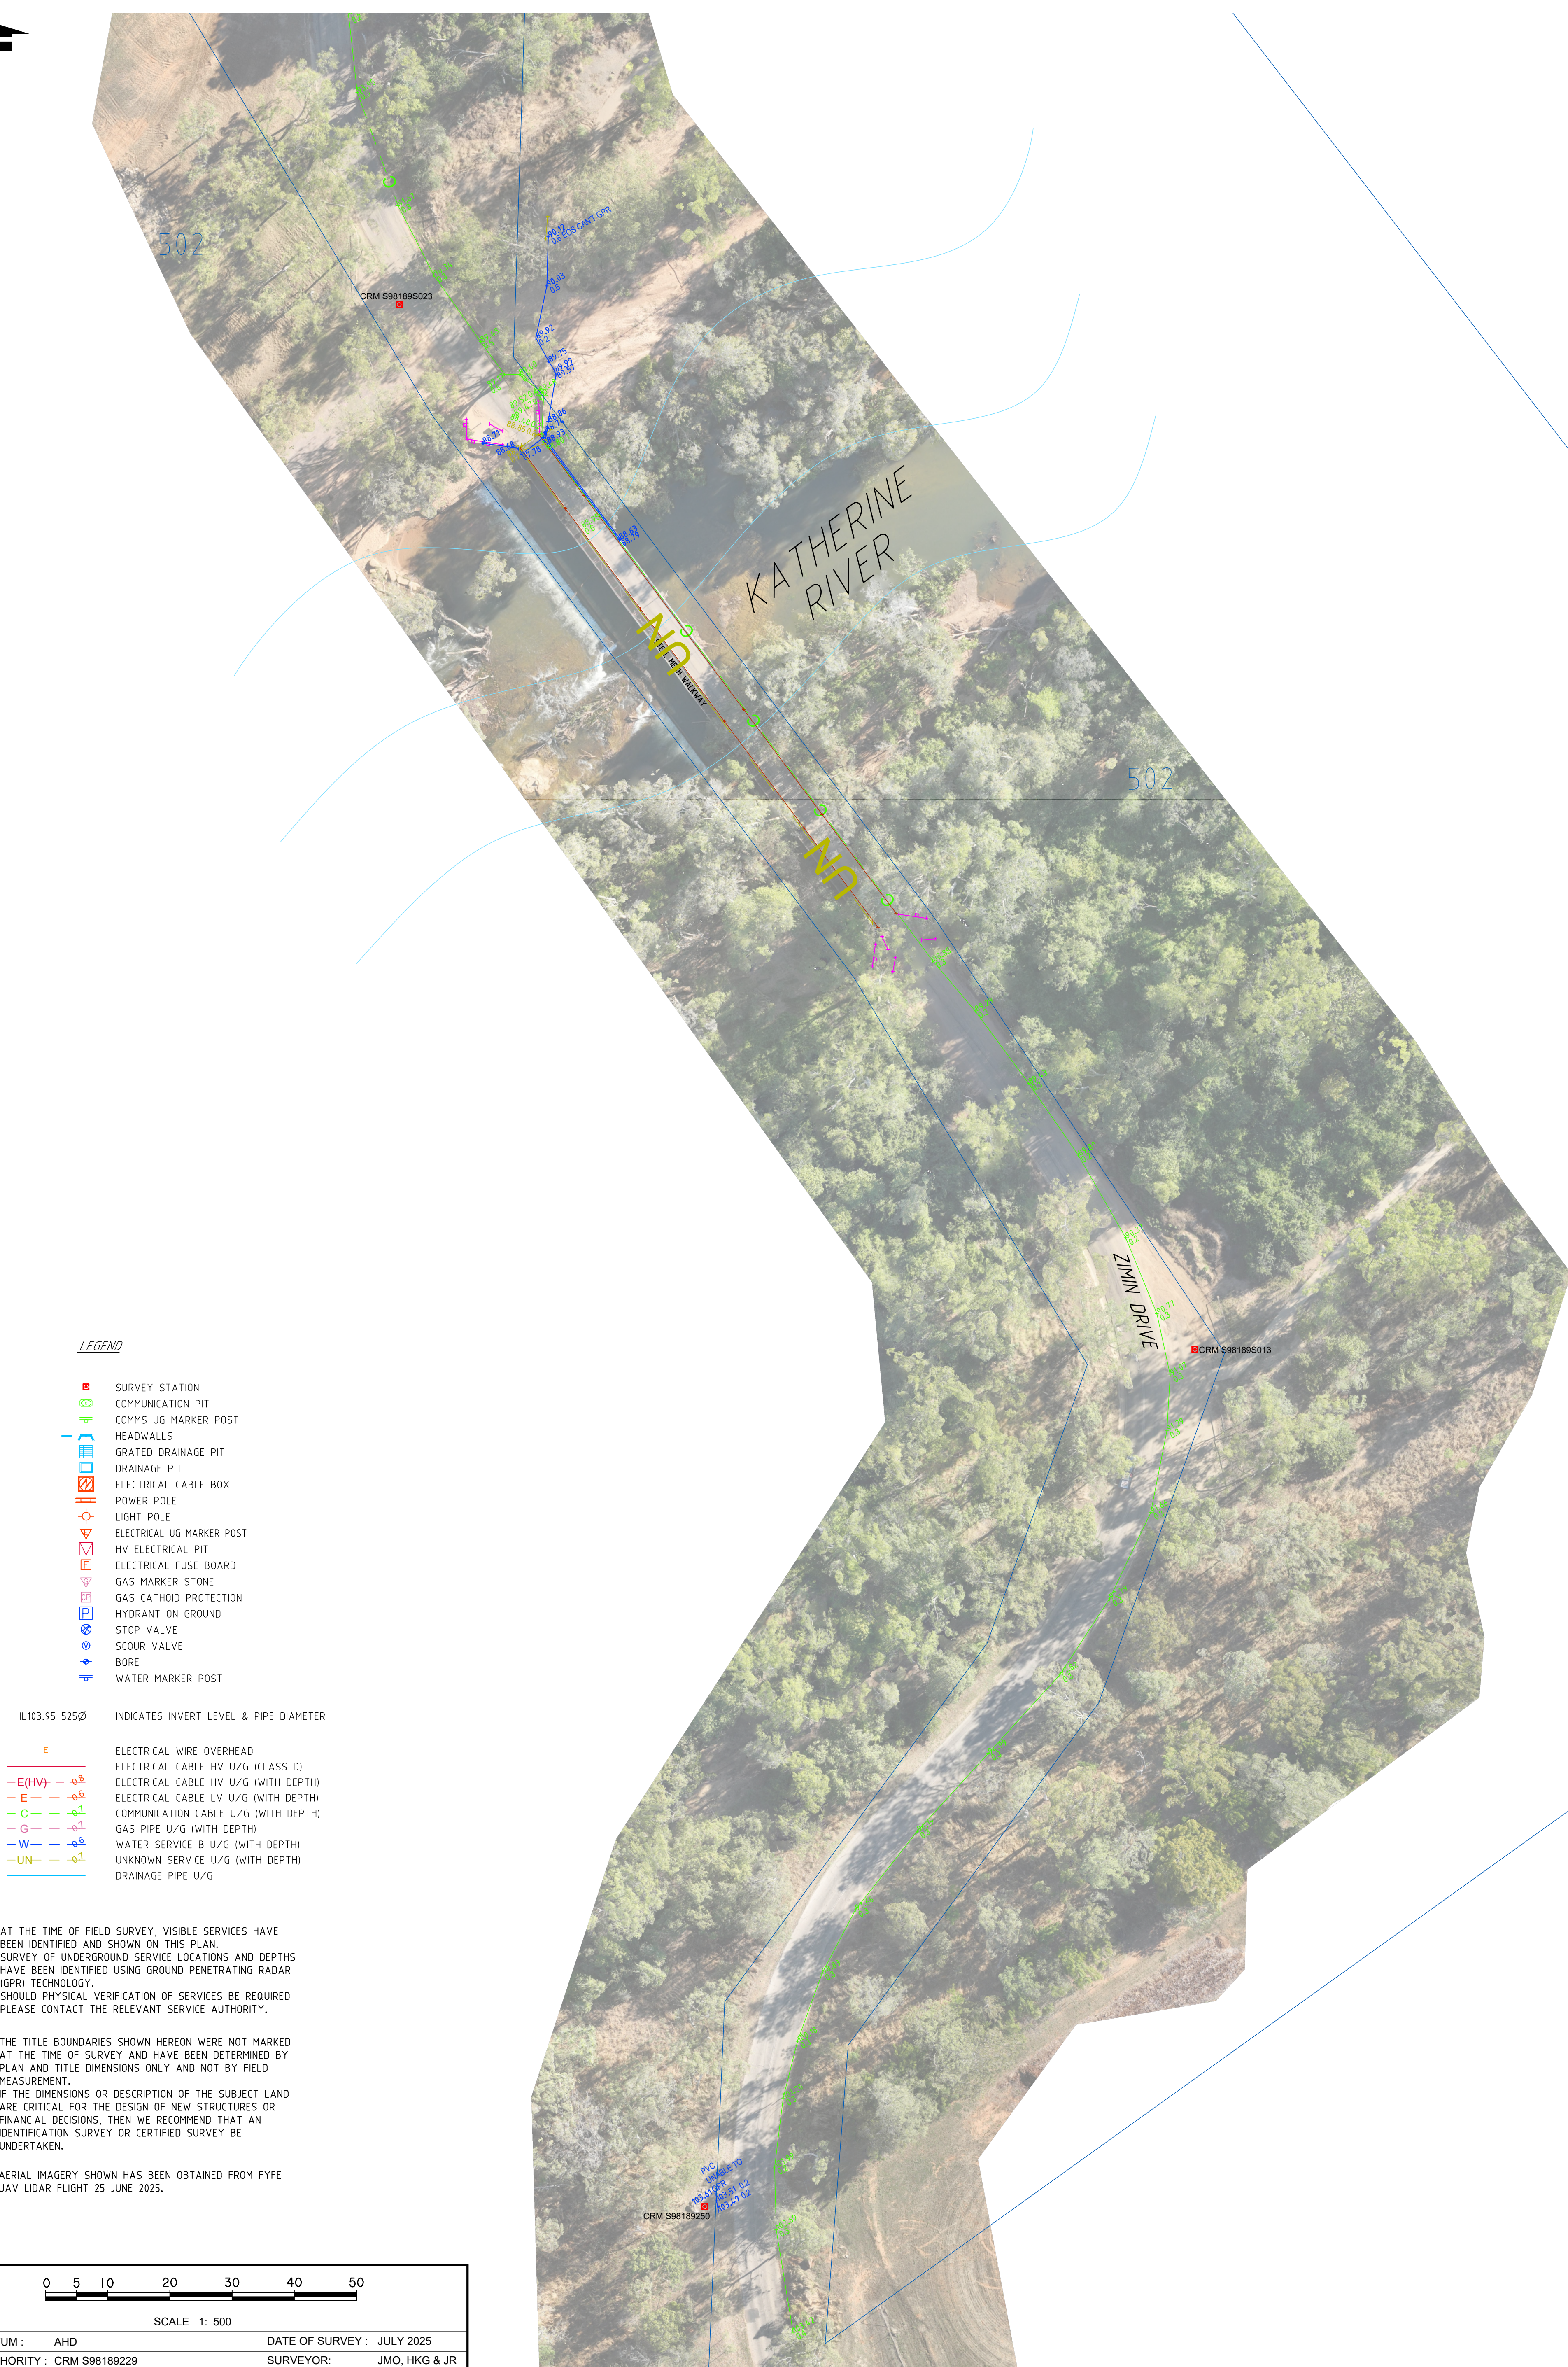

AT THE TIME OF FIELD SURVEY, VISIBLE SERVICES HAVE BEEN IDENTIFIED AND SHOWN ON THIS PLAN.
SURVEY OF UNDERGROUND SERVICE LOCATIONS AND DEPTHS HAVE BEEN IDENTIFIED USING GROUND PENETRATING RADAR (GPR) TECHNOLOGY.
SHOULD PHYSICAL VERIFICATION OF SERVICES BE REQUIRED PLEASE CONTACT THE RELEVANT SERVICE AUTHORITY.

THE TITLE BOUNDARIES SHOWN HEREON WERE NOT MARKED AT THE TIME OF SURVEY AND HAVE BEEN DETERMINED BY PLAN AND TITLE DIMENSIONS ONLY AND NOT BY FIELD MEASUREMENT.

IF THE DIMENSIONS OR DESCRIPTION OF THE SUBJECT LAND ARE CRITICAL FOR THE DESIGN OF NEW STRUCTURES OR FINANCIAL DECISIONS, THEN WE RECOMMEND THAT AN IDENTIFICATION SURVEY OR CERTIFIED SURVEY BE UNDERTAKEN.

AERIAL IMAGERY SHOWN HAS BEEN OBTAINED FROM FYFE
UAV LIDAR FLIGHT 25 JUNE 2025.



SCALE 1: 500

LEVEL DATUM :	AHD	DATE OF SURVEY :	JULY 2025
LEVEL AUTHORITY :	CRM S98189229	SURVEYOR:	JMO, HKG & JR
CO-ORD DATUM :	MGA94 (ZONE 53)		



T412, Building 4, Lvl 1
631 Stuart Highway
PO Box 1726
Berrimah NT 0828
Telephone 61 8 8944 7888

PLAN DETAILS

SURVEY PLAN REF :

TITLE REFS :

0	PREPARED FOR INFORMATION	LS	SS	11/07/25
NO.	REVISION	STAFF	CHECK	DATE

KATHERINE TOWN COUNCIL
UNDERGROUND SERVICE LOCATING
ZIMIN DRIVE SHARED PATHWAY SURVEY
ZIMIN DRIVE
COSSACK

INSTRUCTION :

74922-1

DATE
11/03/2025

SHEET

12 OF 12

REV.